


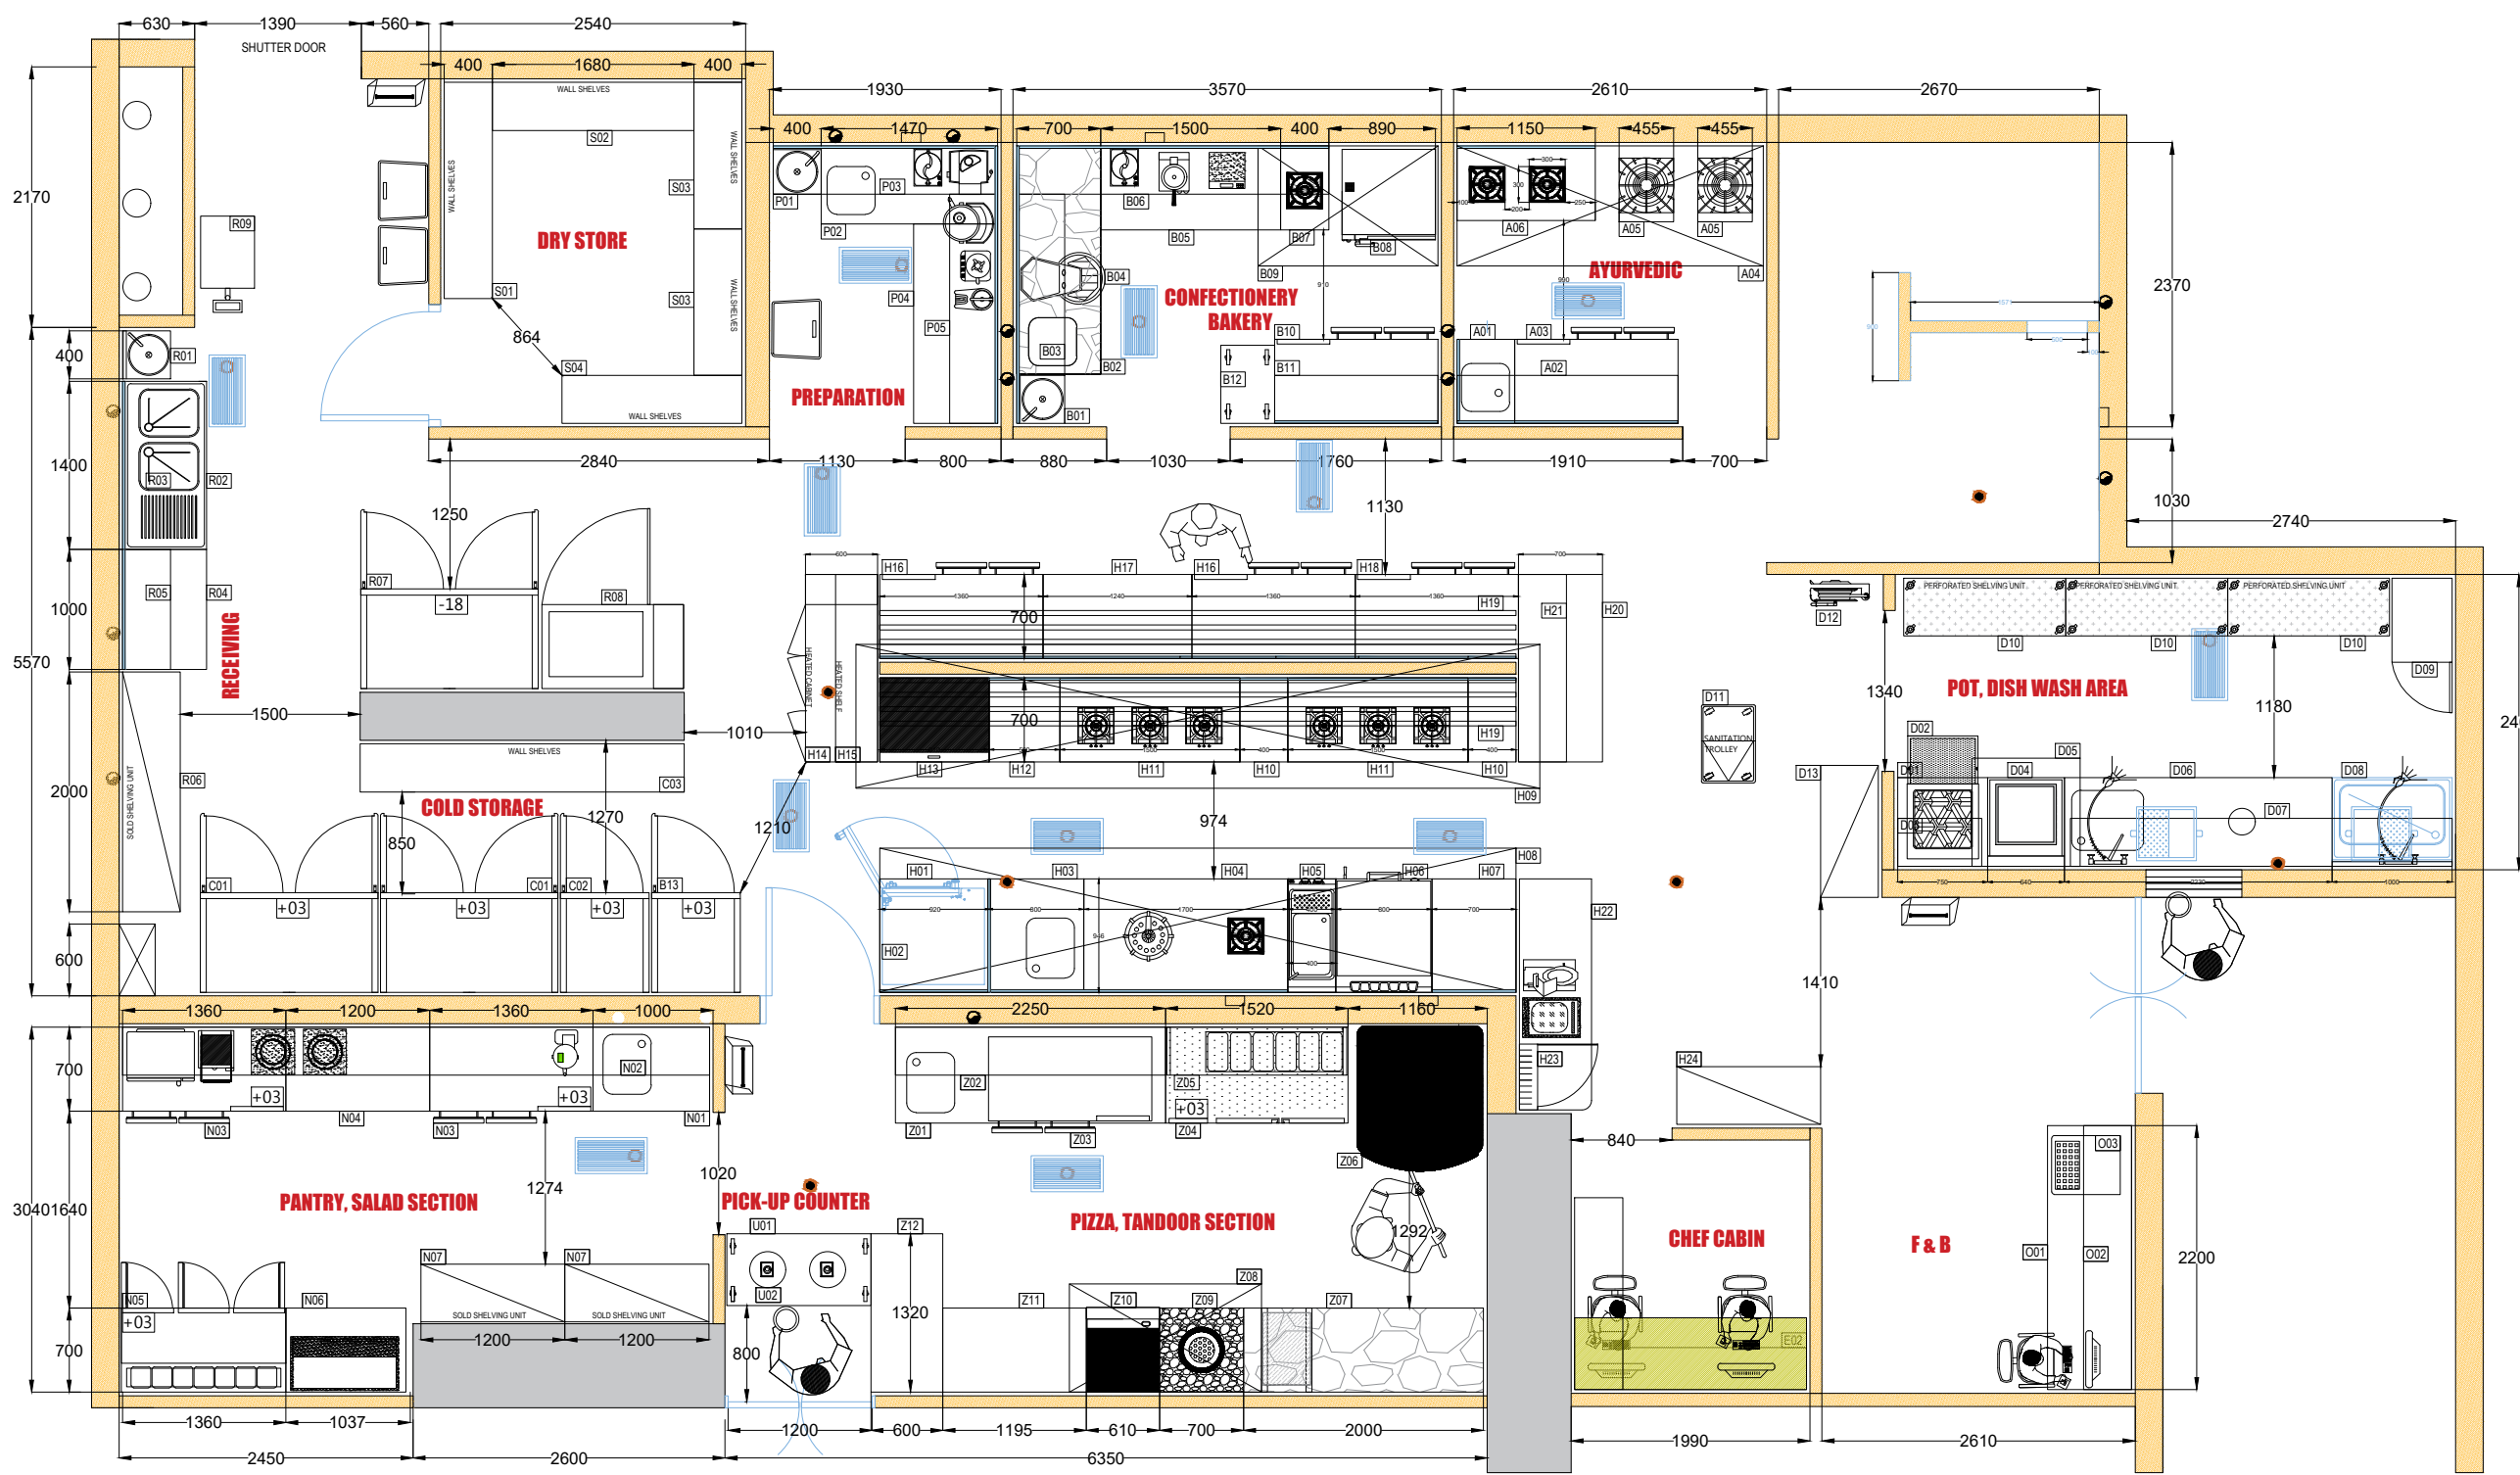


DM APPROVAL:

CLIENT:

KRATI JAIN RAJESH JAIN

KEY PLAN:

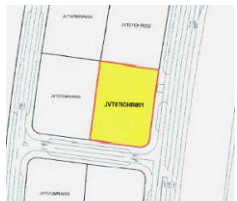

GENERAL NOTES:

1. THIS DRAWING IS THE PROPERTY OF: D.E.C. DYNAMIC ENGINEERING CONSULTANT, P.O.Box 75693, DUBAI AND COPYRIGHT PROTECTED. IT IS FORBIDDEN TO PRODUCE ITS CONTENTS IN ANY FORM, EXCEPT FOR THE INTENDED PURPOSE.
2. ALL DIMENSIONS ARE IN MILLIMETERS AND LEVELS ARE IN METERS UNLESS NOTED OTHERWISE.
3. DO NOT SCALE FROM THIS DRAWING. ONLY WRITTEN DIMENSIONS ARE TO BE FOLLOWED. MENTIONED SIZE DRAWING SET IS FULL SIZE.
4. ANY DISCREPANCIES BETWEEN ARCHITECTURAL, STRUCTURAL AND SERVICES SHALL BE BROUGHT TO THE ENGINEER'S NOTICE PRIOR TO EXECUTION OF WORK AT SITE.
5. ALL DIMENSIONS AND LEVELS ARE TO BE CONFIRMED AND ANY DISCREPANCIES OR ERRORS, SHALL BE REPORTED TO THE ENGINEER PRIOR TO COMMENCEMENT OF WORK.
6. ALL DRAWINGS ARE TO BE READ IN CONJUNCTION WITH ALL OTHER RELEVANT DRAWINGS, TOGETHER WITH THE SPECIFICATIONS AND GENERAL NOTES SHEET.
7. THE CONTRACTOR SHALL BE RESPONSIBLE FOR PRODUCING A COMPLETE SET OF DETAILED, COORDINATED SHOP DRAWINGS FOR CONSULTANT'S APPROVAL, PRIOR TO THE EXECUTION OF WORKS ON SITE.
8. ANY COMMUNICATION WITH SPECIALIZED DISCIPLINES REFERENCED IN THE DRAWINGS SHALL BE THROUGH THE ENGINEER.

Rev: Date: Name: Description:

PROJECT:
HOTEL SERVICED APARTMENT
(G+4P+1HC+31+MECH.FLOOR + ROOF)
JVT0710HR001
JVT, DUBAI, U.A.E.

CONSULTANT:
dec
DYNAMIC
ENGINEERING CONSULTANTS
OFFICE 2805 - 2810, CONCORD TOWER,
MEDIA CITY, DUBAI, UNITED ARAB EMIRATES,
P.O. BOX: 75693
TEL.: 04-2989220, FAX: 04-2989210
www.deceengineering.net

Drawing Title:

Plot No./ Area:
JVT0710HR001 / AL BARSHA SOUTH FIFTH

Date:	Drawn:	Checked:	Format:
Project No:	Stage:	Scale:	
Drawing No:			Rev: